
ENGINEERING VENTURES PC
208 Flynn Avenue, Suite 2A, Burlington, VT 05401 | (802) 863-6225
85 Mechanic Street, Suite E2-3, Lebanon, NH 03766 | (603) 442-9333
414 Union Street, Schenectady, NY 12305 | (518) 205-9141
www.engineeringventures.com

banwell ARCHITECTS
THE CARRIAGE HOUSE
6 SOUTH PARK STREET
LEBANON, NH 03766
T: 603 448 3778

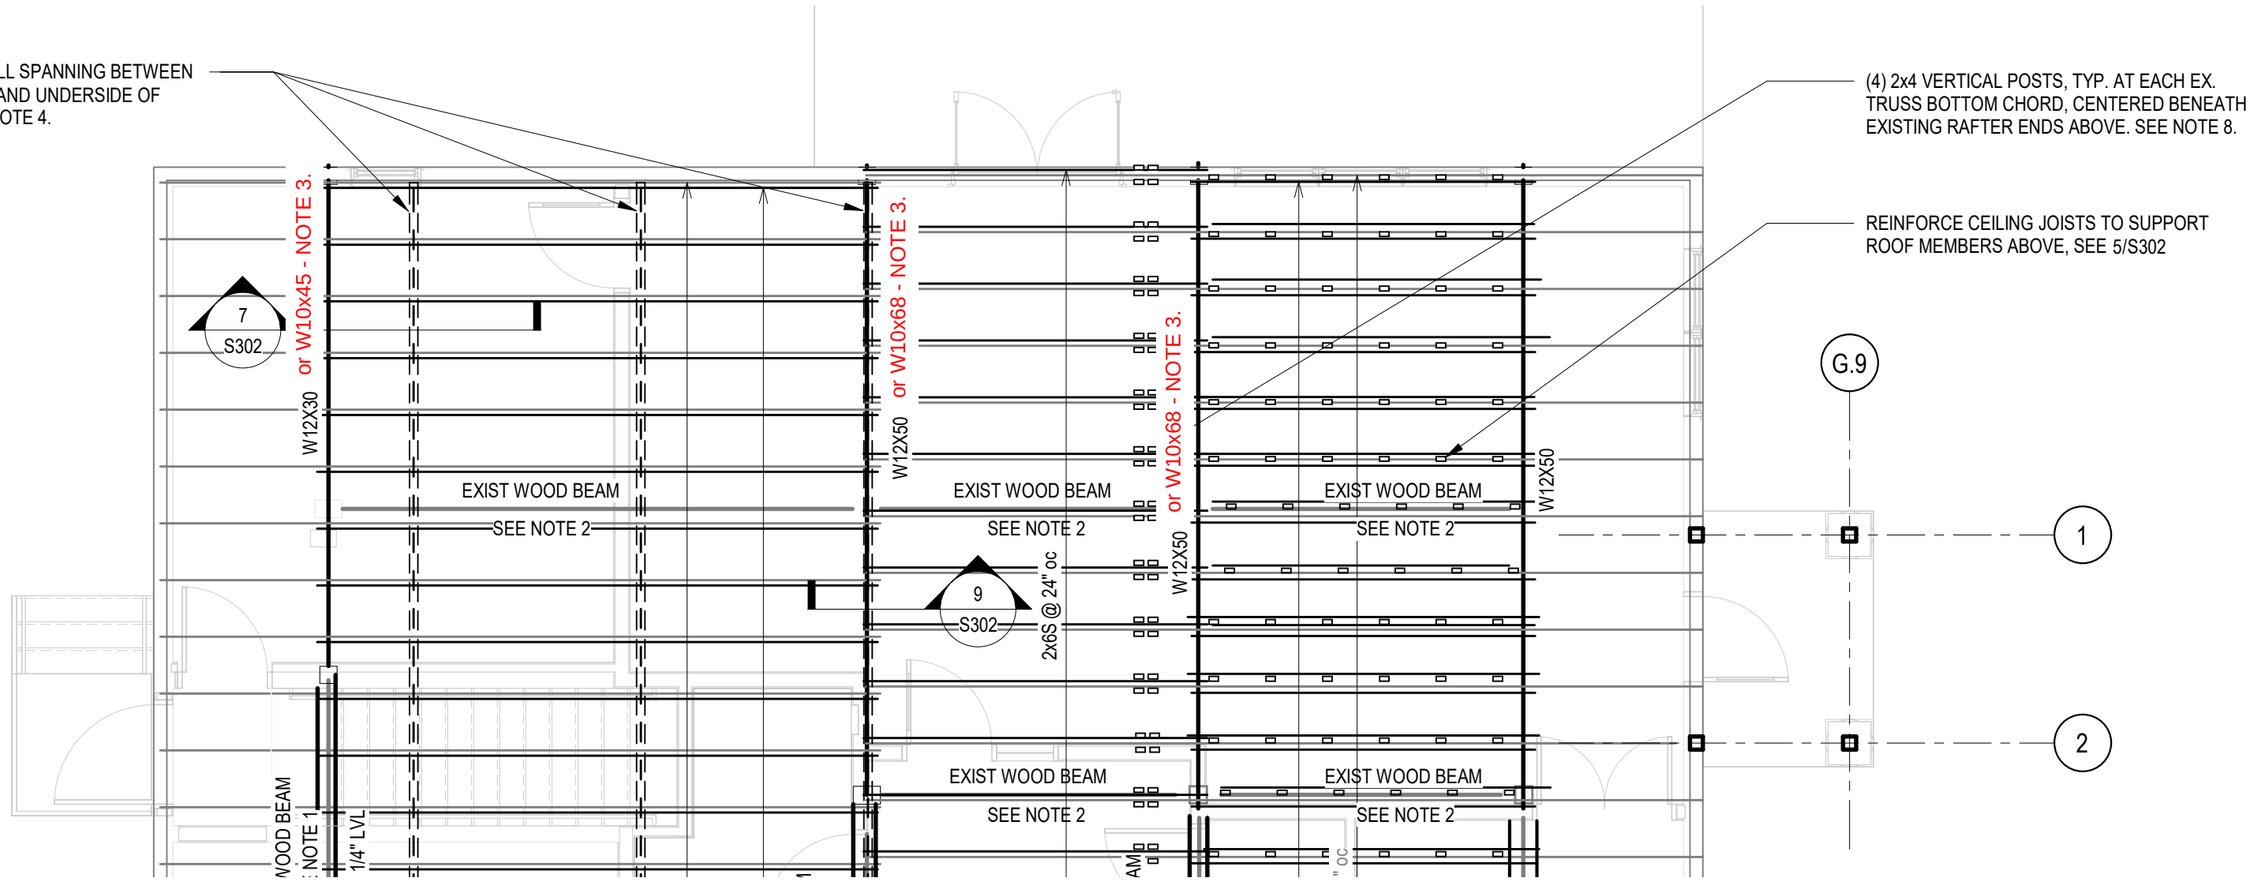

NOTES:
1. REF. RFI FROM T-N REC'D 2026/1/5.
2. REF. SHEET S102A.
3. CONTRACTOR OPTION TO REVUEW W10 BEAM OPTION WITH THE ARCHITECT AND PROVIDE W10 BEAMS LIEU OF ORIGINALLY SPECIFIED W12 BEAMS IF THE ARCHITECT DOES NOT TAKE EXCEPTION.

PROJECT:
CORNISH LIBRARY & COMMUNITY CENTER
226 NH-120
CORNISH FLAT, NH 03746

CONCEPT - NOT FOR CONSTRUCTION

SKS-009
DATE: 01/08/26
EV PROJECT #: 23264