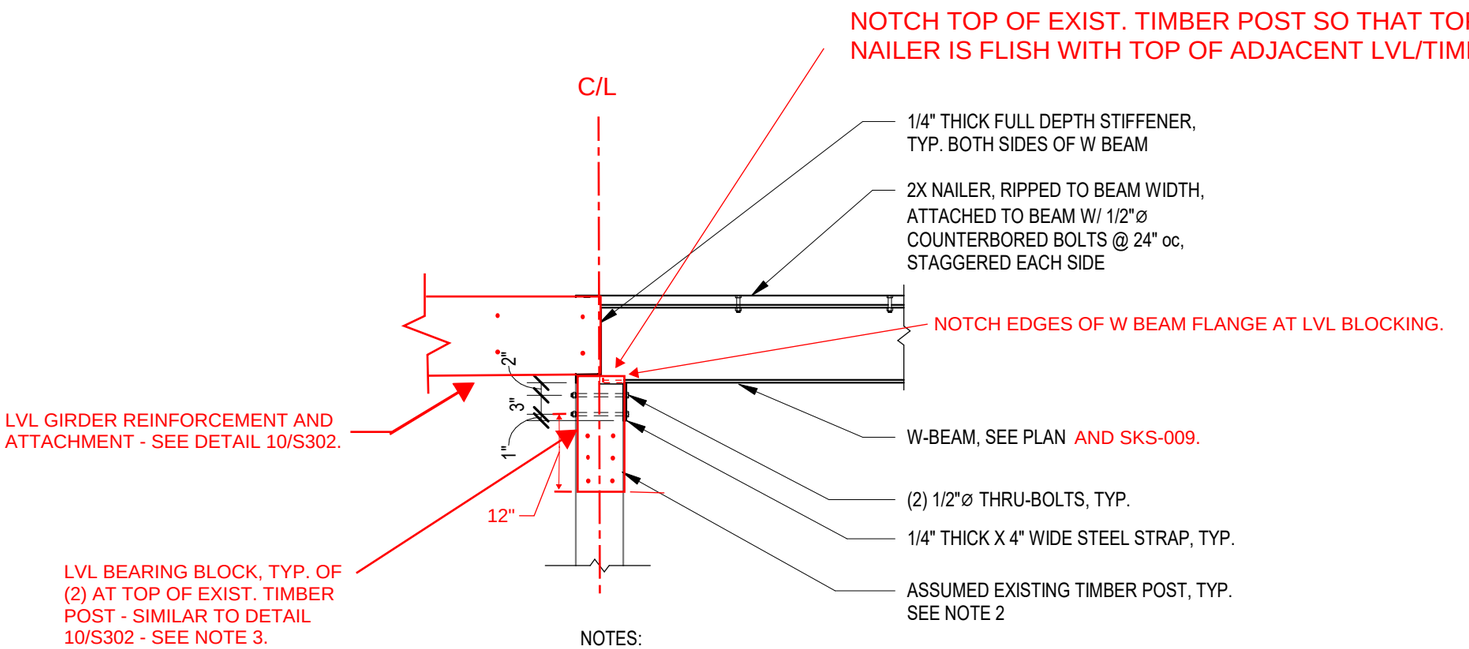


NOTES:

1. PROVIDE 1/4" FILLET WELDS BOTH SIDES OF ALL PLATES, ALL EDGES IN CONTACT W/BEAM AND OTHER PLATES.
2. PROVIDE BUILT-UP 2X POST BENEATH W BEAM END AT LOCATIONS WHERE THERE IS NOT AN EXISTING POST, SIMILAR TO DETAIL 10/S300
3. THIS DETAIL IS SIMILAR TO 10/S302, MODIFIED AS FOLLOWS: LVL BLOCKING LENGTH EXTENSION POSITIONING OF SDS SCREWS FOR BLOCKING ATTACHMENT TO PRECLUDE INTERFERENCE WITH STEEL BEAM ATTACHMENT THROUGH-BOLTS AND SDS SCREWS.

8 W-BEAM FRAMING TO EX. POST

NOT TO SCALE

banwell ARCHITECTS
THE CARRIAGE HOUSE
6 SOUTH PARK STREET
LEBANON, NH 03766
T: 603 448 3778

ENGINEERING VENTURES PC
208 Flynn Avenue, Suite 2A, Burlington, VT 05401 | (802) 863-6225
85 Mechanic Street, Suite E2-3, Lebanon, NH 03766 | (603) 442-9333
414 Union Street, Schenectady, NY 12305 | (518) 205-9141
www.engineeringventures.com

CONCEPT - NOT FOR CONSTRUCTION

PROJECT:
CORNISH LIBRARY & COMMUNITY CENTER
226 NH-120
CORNISH FLAT, NH 03746

SKS-010
DATE: 01/08/26
EV PROJECT #: 23264