Trumbull Nelson
19 Plaza Heights
West Lebanon, New Hampshire 03784
P: (603) 643-3658

Project: 424C01 Cornish Library & Community Center
226 NH-120
Cornish Flat, New Hampshire 03746

RFI #18: Insulation Clarification Request

Revision	0	**Status**	Closed on 01/14/26
To	Tom Daniels (Banwell Architects) *(Response Required)*	**From**	Ian Drennan (Trumbull-Nelson Construction Company Inc.) 19 Plaza Heights Road West Lebanon, New Hampshire 03784
Date Initiated	Dec 23, 2025	**Due Date**	Dec 29, 2025
Location		**Project Stage**	
Cost Impact		**Schedule Impact**	
Spec Section		**Cost Code**	
Drawing Number		**Reference**	
Linked Drawings			
Received From			
Copies To	Tom Daniels (Banwell Architects), Ingrid Nichols (Banwell Architects), Spiros Tzilianos (Trumbull-Nelson Construction Company Inc.)		

Activity

Question

Question from Ian Drennan Trumbull-Nelson Construction Company Inc. *on Tuesday, Dec 23, 2025 at 09:32 AM EST*

Banwell,

Please issue a sketch of the typical exterior wall insulation confirming the extent of exterior wall insulation replacement as well as the intended interior and exterior build-up.


Awaiting an Official Response

All Replies

Response from Tom Daniels Banwell Architects *on Monday, Jan 12, 2026 at 01:35 PM EST*

PLEASE SEE ATTACHED ASK-2

Attachments
21-886 Cornish Public Library_ASK-2_Exterior Wall Insulation.pdf

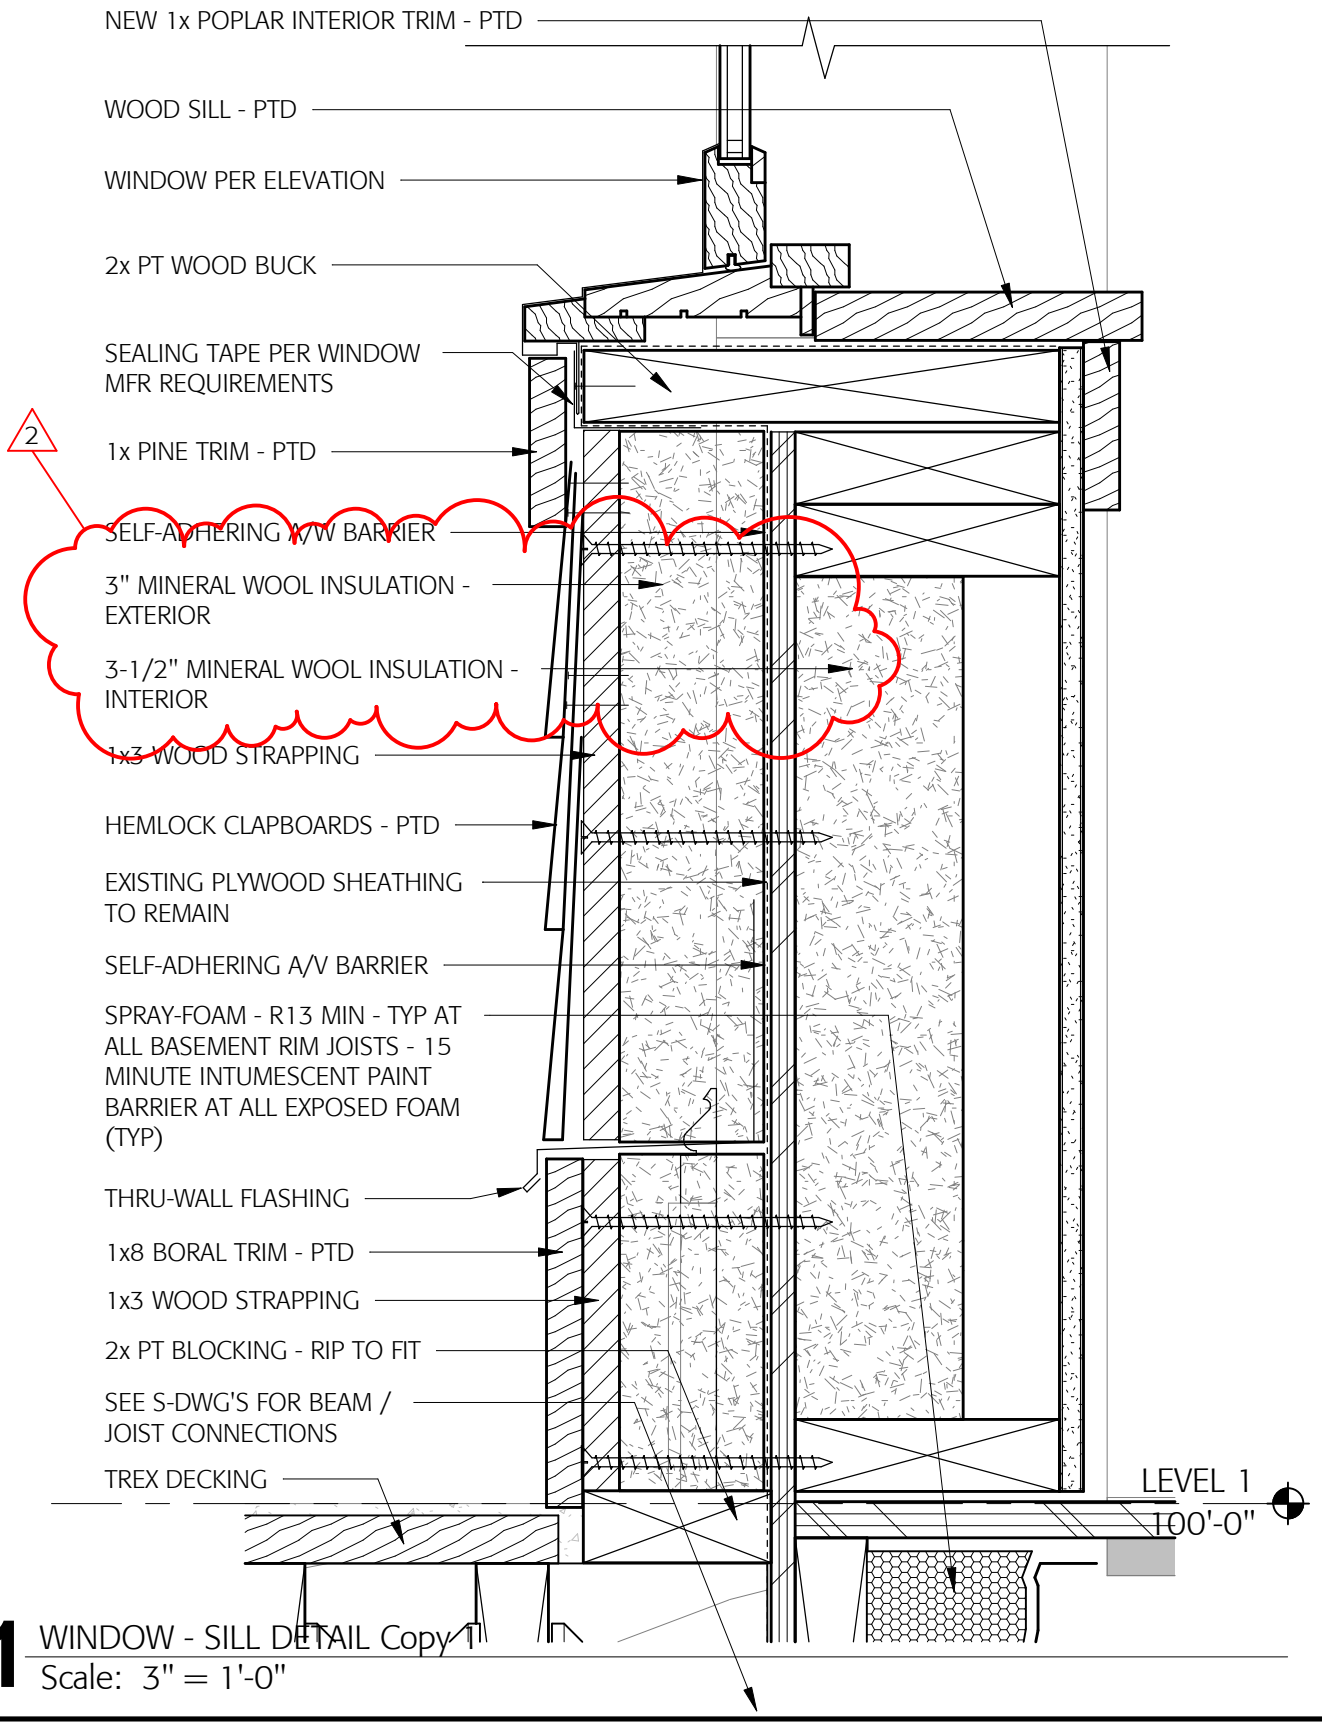

1 WINDOW - SILL DETAIL Copy 1
Scale: 3" = 1'-0"

banwell ARCHITECTS

TITLE:	MODIFIES: S303	DWG. NO.
INSULATION AT EXTERIOR WALL	PROJ. NO.: 23-129	ASK-2
	DATE: 1-12-2026	